TOTAL GROSS BUILDING AREA	=	18,925 SF
COVERED PATIO AREA	=	1,655 SF
COVERED BOX CAR	=	847 SF
RESTAURANTS AND BOOTHS	=	9,803 SF
PANTRY STORAGE AND LOADING	=	1,437 SF
CIRCULATION AND COMMON AREA	=	7,685 SF

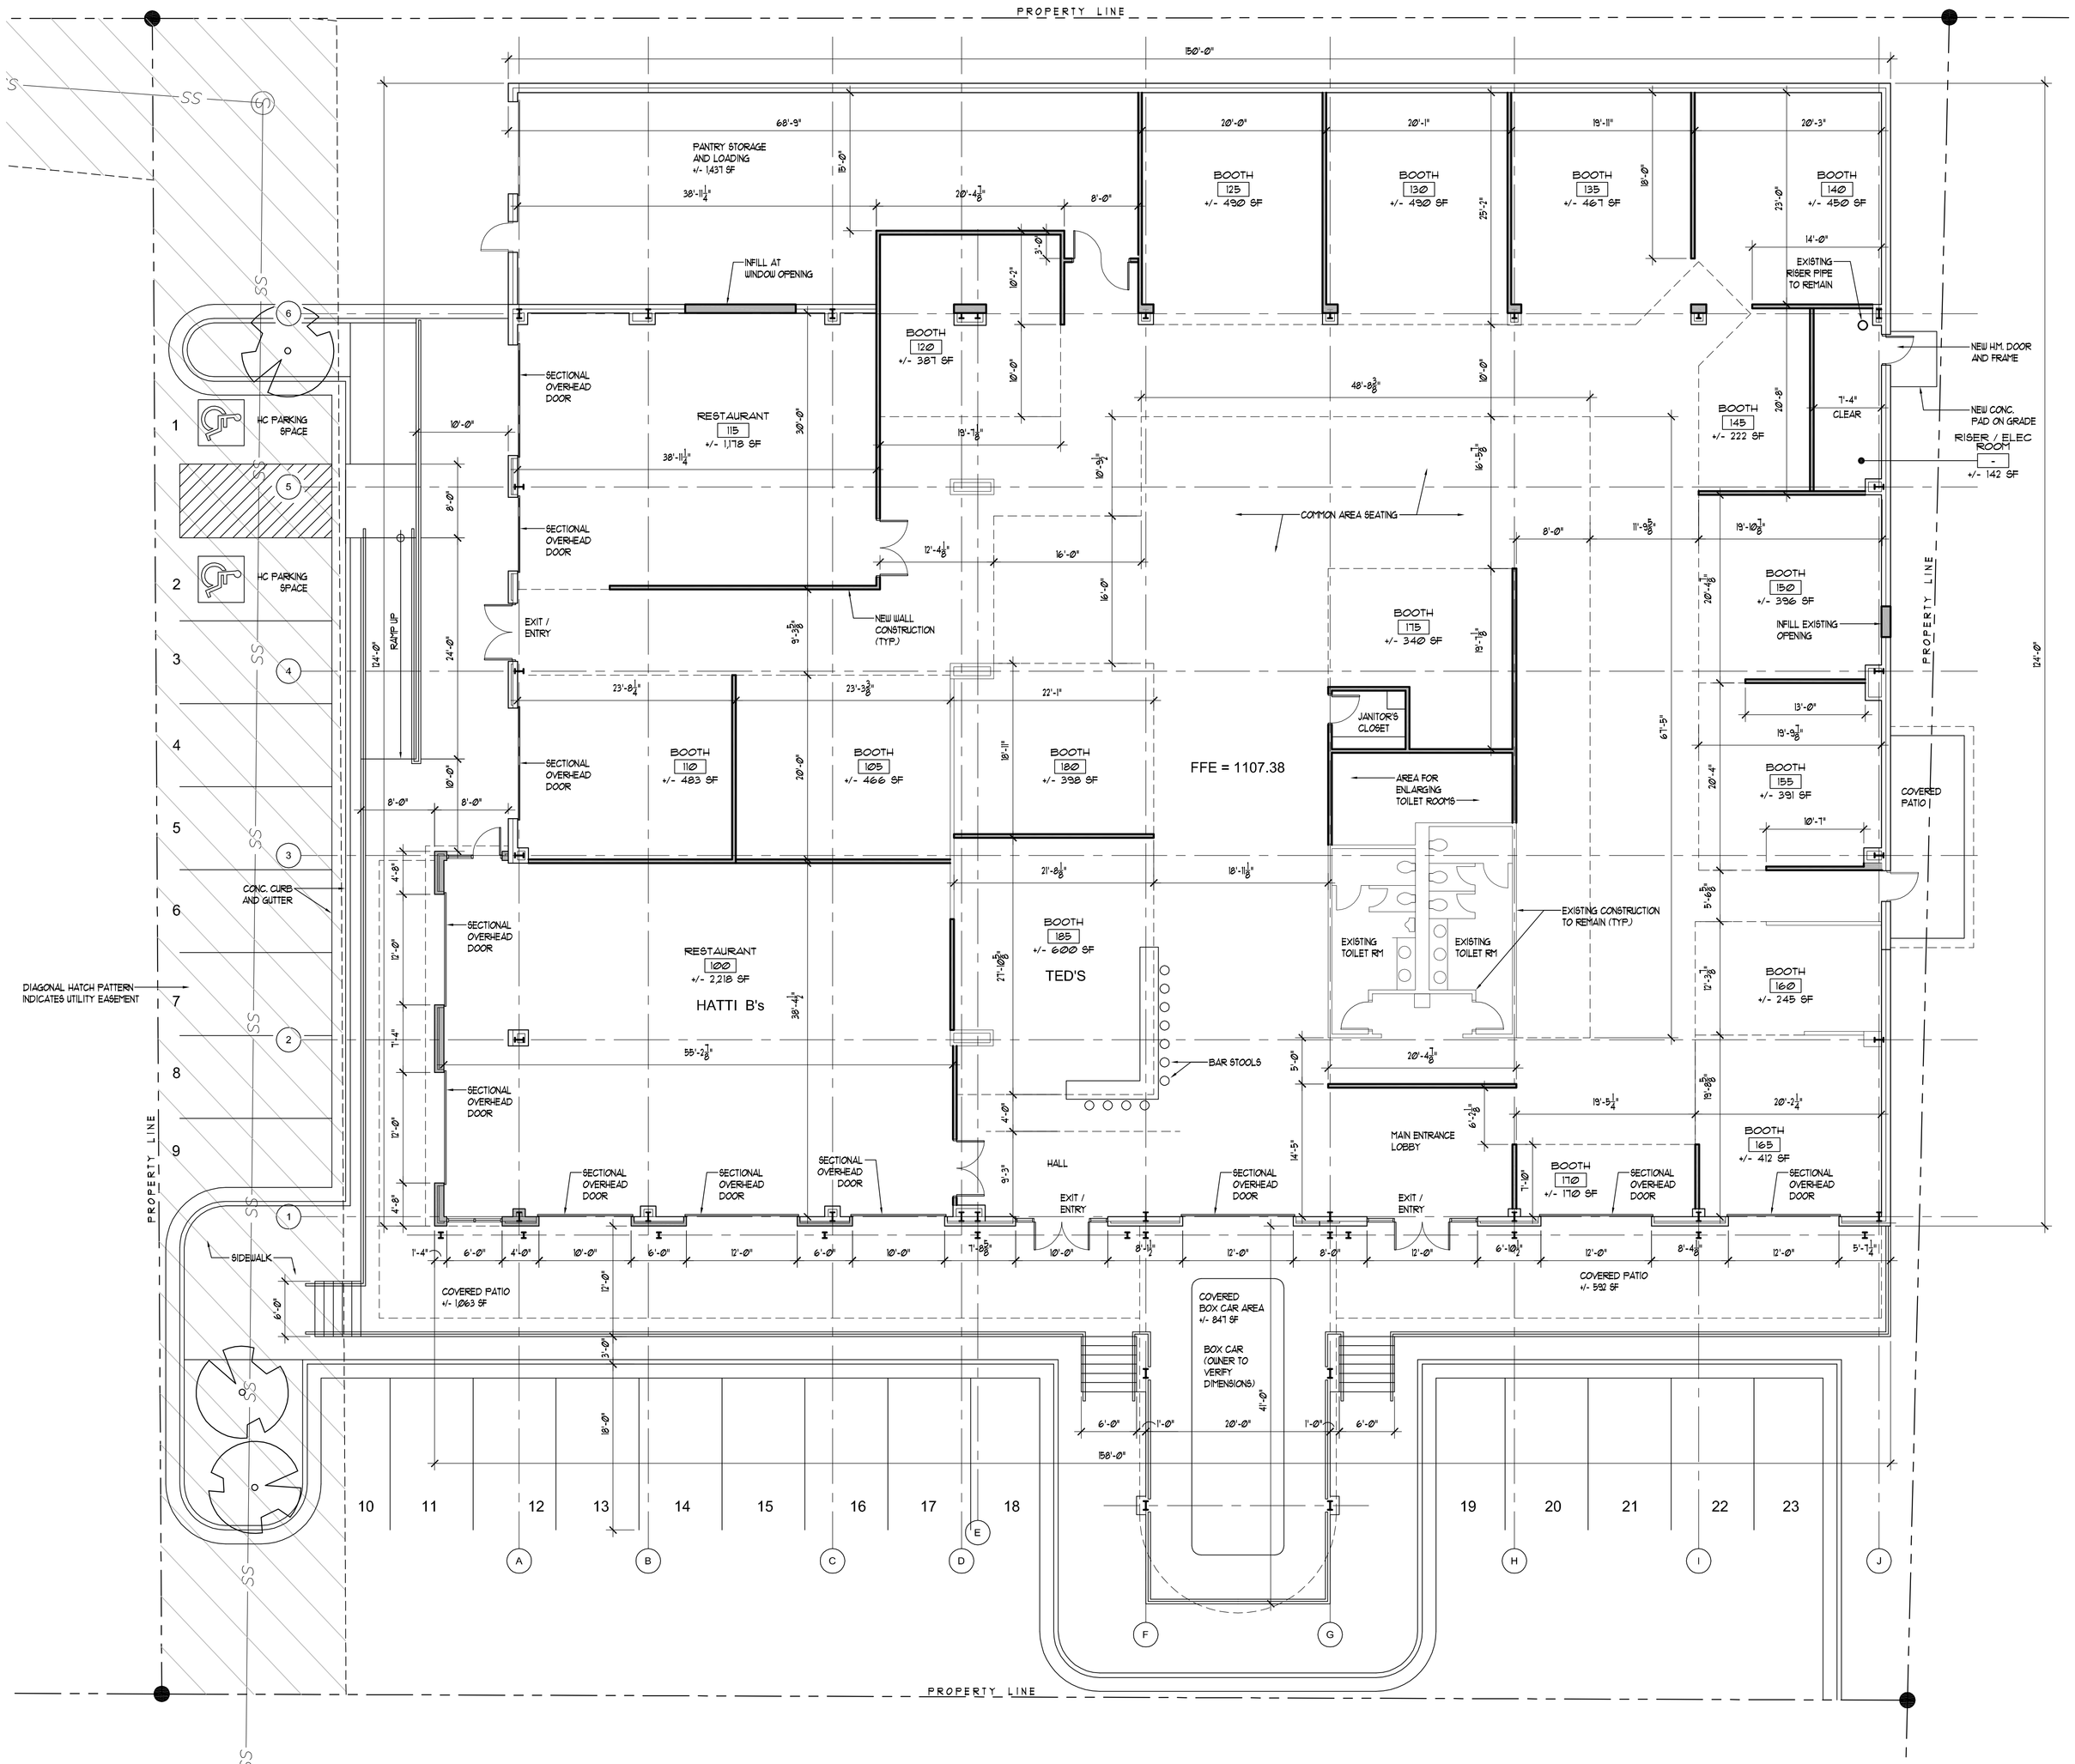

NORTH

1 FLOOR PLAN

SCALE: 1/8" = 1'-0"

WAKEFIELD BEASLEY & ASSOCIATES

ATLANTA · JACKSONVILLE · PANAMA

ABU DHABI · SHANGHAI

MARIETTA ESTD 1834 SQUARE

MARKET

68 N. MARIETTA PKWY
MARIETTA, GEORGIA

©2016, Wakefield Beasley & Associates Architects, Inc. These drawings are protected by the copyright laws of the United States. These drawings or any part thereof may not be used for any purpose or reproduced in any form or by any means without the written consent of Wakefield Beasley.

Print Record

Revisions

Date OCTOBER 07, 2016

Job No. 1603063.000

Sheet Title

FLOOR PLAN

Sheet No.

A-1.1

NOT FOR CONSTRUCTION

FILENAME: I:\Ret\1603063000 - Marietta Railyards\3-CAD\1603063_MRailyards_A-1.1.dwg PENTABLE: WB_STANDARD.CTB PAPERSIZE: ARCH E PLOTSCALE: 1 PLOTTER: PDF995.PC3 PLOTTED BY: David Hachikian PLOT TIME/DATE: 10/19/2016 11:19 AM LAST SAVE: 10/19/2016 11:19 AM